Parcel ID	Label	Lot Acres	Section	Org. Parcel	Area (SF)
611600009505	10.95-04	0.69	10	E	30,019
611600009504	10.95-05	0.99	10	E	43,036
611600010102	10.02-03	2.40	10, 15	E,N, C	104,639
28041500202600	15.2-060	7.74	15	C,E,N	337,273
28041500202500	15.2-025	3.42	15	I,N	148,788
28041500202700	15.2-027	0.98	15	C	42,703
28041500202800	15.2-028	5.27	15	J,Q,P,O,I	229,433
28041500202900	15.2-029	10.57	15	C,E	460,456
28041500203000	15.2-030	144.11	15	E,C,A	6,277,562
28041500203100	15.2-031	3.55	15	J,C,S,R	154,803
28041500203200	15.2-032	3.60	15	D	156,990
28041500203300	15.2-033	3.65	15	D	158,810
28041500203400	15.2-034	3.66	15	D,C	159,409
28041500203500	15.2-035	3.64	15	C	158,723
28041500203600	15.2-036	3.60	15	C,A	156,825
28041500204500	15.2-045	3.53	15	C,A	153,668
28041500204600	15.2-046	3.53	15	C	153,644
28041500204700	15.2-047	3.53	15	C,D	153,644

Parcel ID	Label	Lot Acres	Section	Org. Parcel	Area (SF)
28041500204700	15.2-047	3.53	15	C,D	153,644
28041500204800	15.2-048	3.53	15	D	153,644
28041500204900	15.2-049	3.53	15	D,C	153,549
28041500205000	15.2-050	3.53	15	D	153,763
28041500300100	15.3-001	14.01	15,22	A	610,410
28041500300200	15.3-002	1.02	15	A	44,631
28041500300300	15.3-003	1.10	15	A	48,033
28041500300400	15.3-004	3.26	15	A	142,097
28041500300500	15.3-005	3.48	15	A	151,454
28041500300600	15.3-006	1.09	15	A	47,336
28041500300700	15.3-007	1.12	15	A	48,741
28041500300800	15.3-008	3.26	15	A	142,127
28041500300900	15.3-009	3.48	15	A	151,403
28041500301000	15.3-010	2.94	15	A	128,074
28041500301100	15.3-011	3.17	15	A	137,925
28041500301200	15.3-012	3.53	15	A	153,797
28041500301300	15.3-013	3.44	15	A	149,879
28041500301400	15.3-014	3.35	15	A	145,761

Parcel ID	Label	Lot Acres	Section	Org. Parcel	Area (SF)
28041500301500	15.3-015	3.48	15	A	151,573
28041500301600	15.3-016	3.56	15	A	154,958
28041500301700	15.3-017	3.53	15	A	153,645
28041500301800	15.3-018	3.53	15	A	153,644
28041500301900	15.3-019	3.53	15	A	153,628
28041500400100	15.4-001	88.70	15	A	3,863,817
28042200200800	22.2-008	3.44	22	A	149,976
28042200200900	22.2-009	2.43	22	A	105,735
28042200201000	22.2-010	2.44	22	A	106,434
28042200201100	22.2-011	3.86	22	A	168,075
28042200201200	22.2-012	2.13	22	A	92,764
28042200201300	22.2-013	4.48	22	A	195,274
28042200201400	22.2-014	4.53	22	A	197,348
28042200201500	22.2-015	1.24	22	A	54,076
28042200201600	22.2-016	2.13	22	A	92,832
28042200201700	22.2-017	2.84	22	A	123,501
28042200201800	22.2-018	1.18	15,22	A	51,514
28042200201900	22.2-019	1.21	22	A	52,515

Parcel ID	Label	Lot Acres	Section	Org. Parcel	Area (SF)
28042200202000	22.2-020	3.26	15,22	A	142,124
28042200202100	22.2-021	3.52	15,22	A	153,455
28042200202200	22.2-022	1.23	22	A	53,463
28042200202300	22.2-023	1.14	22	A	49,801
28042200202400	22.2-024	3.26	22	A	142,122
28042200202500	22.2-025	3.28	22	A	142,693
28042200202600	22.2-026	0.80	22	A	34,866
28042200202700	22.2-027	0.88	22	A	38,132
28042200202800	22.2-028	0.89	22	A	38,625
28042200202900	22.2-029	0.94	22	A	40,809
28042200203000	22.2-030	4.59	22	A	199,965
28042200203100	22.2-031	2.71	22	A	118,059
28042200203200	22.2-032	3.11	22	A	135,333
28042200203300	22.2-033	1.04	22	A	45,150
28042200203400	22.2-034	0.55	22	A	23,760
28042200203500	22.2-035	0.57	22	A	24,702
28042200203600	22.2-036	0.68	22	A,E	29,678
28042200203700	22.2-037	1.07	22	N/A	46,575

Parcel ID	Label	Lot Acres	Section	Org. Parcel	Area (SF)
28042200203800	22.2-038	5.91	22	A	257,396
28042200200100	22.2-001	17.24	22	A,E	750,759
28042200301000	22.3-010	13.67	22	E,K	595,319
28042200301100	22.3-011	1.44	22	T	62,633
28042200301200	22.3-012	0.97	22	T	42,180
28042200301300	22.3-013	0.92	22	T,E,C	40,248
28042200301400	22.3-014	0.94	22	E	40,869
28042200301500	22.3-015	1.68	22	T,E	73,291
28042200301600	22.3-016	1.77	22	E,T	77,183
28042200301700	22.3-017	1.59	22	E	69,103
28042200301800	22.3-018	1.75	22	E,T	76,051
28042200301900	22.3-019	79.41	22	T,E	3,459,224
28042700205400	27.2-054	7.35	27	L,E	319,999
28042700205500	27.2-055	1.10	22,27	E	47,766
28042700205600	27.2-056	11.66	27	L,E	507,968
28042700101100	27.1-011	22.42	27	E,K	976,455
28042700101000	27.1-010	11.64	27	M	507,154
28042700101200	27.1-012	5.71	27	K,M	248,736

Parcel ID	Label	Lot Acres	Section	Org. Parcel	Area (SF)
28042200400100	22.4-001	39.17	22	E,K,H	1,706,284
28042200400600	22.4-006	1.91	22	M	83,144
28041500400700	15.4-007	4.04	15	A	175,964
28041500400800	15.4-008	6.28	15	A	273,590
28042200400900	22.4-009	1.81	22	M	78,987
28042200401000	22.4-010	0.51	22	K	22,019
28042200401100	22.4-011	0.64	22	K	27,927
28042200401200	22.4-012	0.25	22	K,E	10,973
28042200401300	22.4-013	2.09	22	K,E	90,920
28042200401400	22.4-014	5.74	22	K,M	249,835
28042200401500	22.4-015	0.25	22	K	10,999
28042200401600	22.4-016	4.61	22	K,C	200,669
28042200401700	22.4-017	1.43	22	G,K,E	62,424
28042200401800	22.4-018	1.63	22	E,G,K	71,028
28042200401900	22.4-019	1.09	22	K	47,337
28042200402000	22.4-020	0.72	22	K	31,198
28042200402100	22.4-021	1.12	22	E	48,591
28042200402200	22.4-022	33.92	22	K,E,M	1,477,431

Parcel ID	Label	Lot Acres	Section	Org. Parcel	Area (SF)
28042200402300	22.4-023	3.23	22	M,K	140,791
28042200402400	22.4-024	1.65	22	M,K	72,063
28042200402500	22.4-025	2.88	22	M,K	125,246
28042200402600	22.4-026	3.25	22	M,K	141,619
28042200402700	22.4-027	2.67	22	M,K	116,512
28042200402800	22.4-028	2.56	22	M	111,494
28042200402900	22.4-029	2.95	22	M	128,460
28042200403000	22.4-030	2.27	22	M	98,891
28042200403100	22.4-031	2.27	22	M	99,048
28042200403200	22.4-032	2.27	22	M	99,048
28042200403300	22.4-033	2.89	22	M,K	125,837
28042200403400	22.4-034	2.19	22	M	95,381
28042200403500	22.4-035	3.51	22	K,M	153,087
28042200403600	22.4-036	3.39	22	M,K,E	147,844
28042200403700	22.4-037	2.91	22,23	K,E	126,742
28042200403800	22.4-038	8.36	22,27	E,G,M,K	364,062
28042200403900	22.4-039	3.02	22	M	131,697
28042200400700	22.4-076	2.67	22,27	M	116,164

Parcel ID	Label	Lot Acres	Section	Org. Parcel	Area (SF)
28042300301000	23.3-010	1.70	23	E	73,951
28042300301100	23.3-011	0.70	23	E	30,430
28042300301200	23.3-012	0.80	23	E,K	34,824
28042300301300	23.3-013	0.57	23	K,E	24,845
28042300200400	23.2-004	52.72	23	C,B,U,A,E,K,H	2,296,671
28042300201800	23.2-018	4.11	23	C	179,229
28042300201900	23.2-019	3.81	23	C	166,035
28042300202000	23.2-020	3.47	23	C	151,010
28042300202100	23.2-021	3.86	23	C	168,132
28041400300800	14.3-008	30.10	14	F	1,310,951
28041400301000	14.3-010	15.00	14	F	653,226
28041400301100	14.3-011	3.86	14	F	167,953
28041400301200	14.3-012	1.33	14	F	58,135
28041400301300	14.3-013	2.82	14	F	122,630
28041400301400	14.3-014	9.78	14	F	425,971
28041400301500	14.3-015	6.46	14	F	281,212
28041400301600	14.3-016	4.68	14	F	204,027
28041400301700	14.3-017	6.89	14	F	300,147

Parcel ID	Label	Lot Acres	Section	Org. Parcel	Area (SF)
28041400301800	3-018	2.90	14	F	126,337
28041400301900	3-019	7.19	14	F	313,110
28041400302000	3-020	5.00	14	F	217,651
28041400302100	3-021	1.93	14	F	84,227
28041400302200	3-022	3.97	14	F	172,751
28041400302300	3-023	9.79	14	F	426,539
00814000099900	22.0-999	8.65	22	A, E	376,813
00538200002701	23.0-027	1.94	23	W	84,628
00538200002900	23.0-028	0.69	23	V	30,234
00825800099900	23.0-999	7.34	23	B,U	319,844
28042200100100	22.2-001	157.65	22	A, E	6,867,410
28042200200600	22.2-006	0.74	22	A	32,020
28042200200700	22.2-007	1.43	22	A	62,191
28042200203900	22.2-039	102.35	22	A	4,458,330
166 Total Parcels on Airport Property		1252.54 Acres 54,560,848.37 Square Feet			

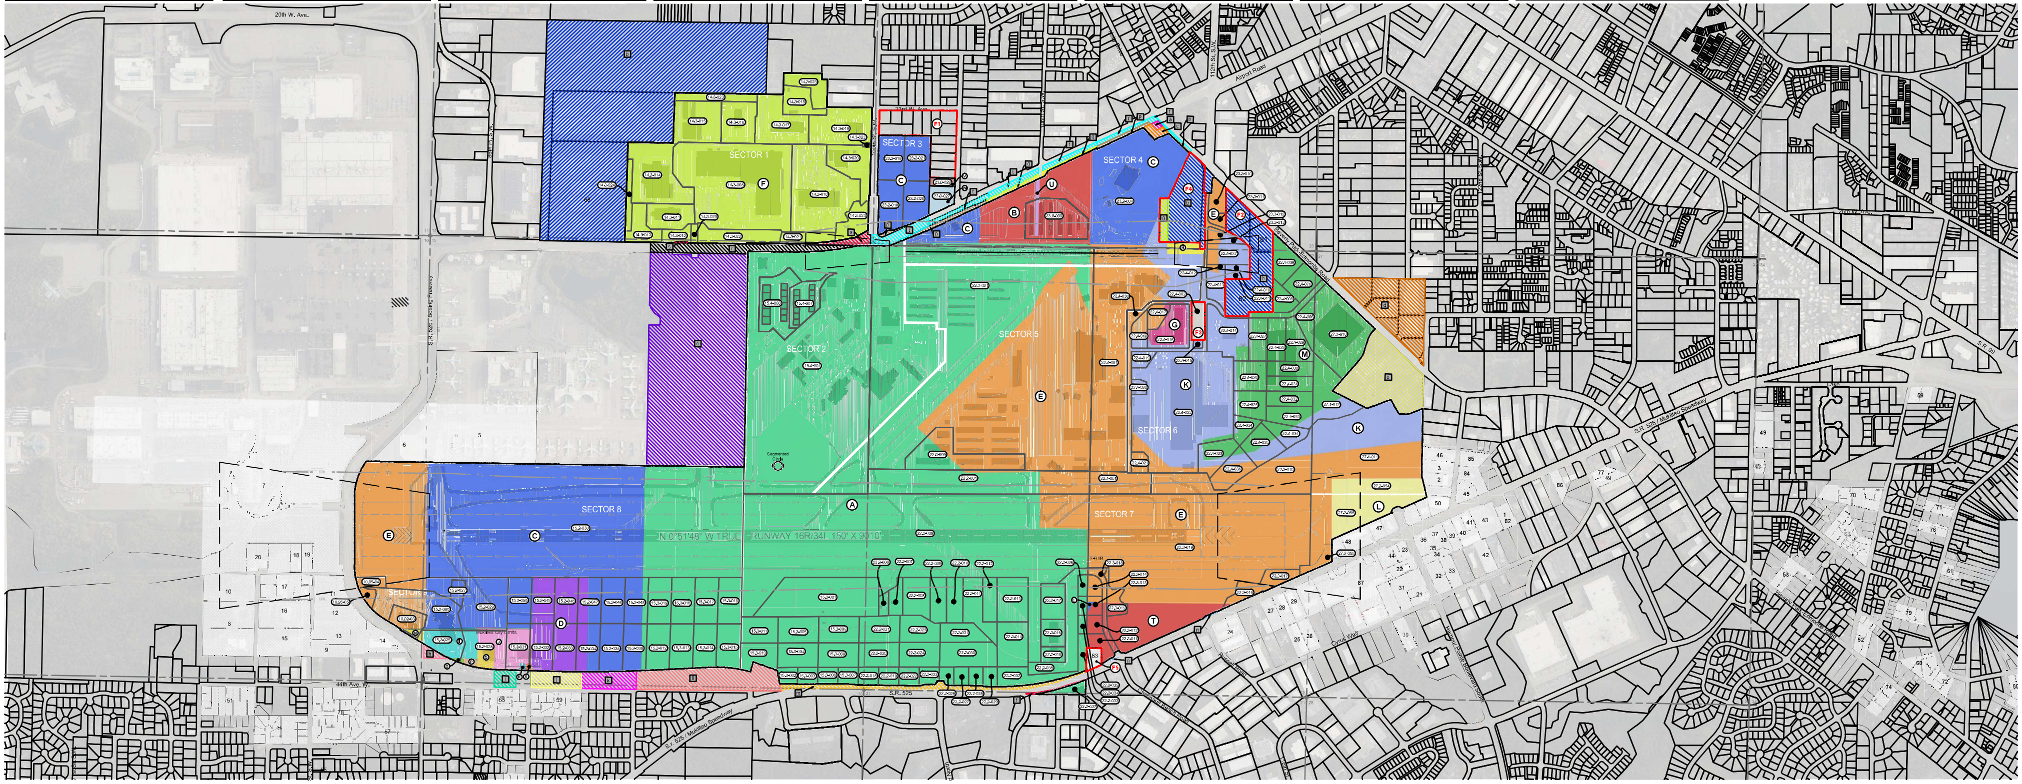

AIRPORT OWNED PARCELS - ORIGINAL PARCEL DESIGNATION

Original Parcel Designation	Recorded Document Number	Federal Grant &/or Project Number	Acreage	Grantor (Seller)	Legal Description or Parcel Address	Grantee (Buyer)	Type of Conveyance Instrument	Date of Conveyance Document	Liber Book/Page	Property Right Acquired	Date of Ownership & Encumbrance Report	Encumbrance Designation(s)
A	583747	N/A	553.10	Puget Mill Company	South half of Section 15 & North half of Section 22 Township 28 N Range 4 East, W.M.	Snohomish County Airport - Paine Field	Deed	9/2/1936	274 / 608	Warranty Deed	N/A	N/A
B	683819	N/A	29.32	C.V. Nicoulin	1/4 Corner Common Section 22 & Section 23 Township 28 N Range 4 East, W.M.	Snohomish County Airport - Paine Field	Deed	9/9/1940	296 / 133	Warranty Deed	N/A	N/A
C	889859	SURPLUS PROPERTY ACT OF 1944	171.20	United States Of America	Refer to Document - very large parcel	Snohomish County Airport - Paine Field	Deed	8/23/1948	421 / 449	Quit Claim Deed	N/A	N/A
D	1276331	N/A	16.76	Snohomish County Treasurer	North half of SW Qtr of NW Qtr of Section 15 Township 28 N Range 4 East, W.M.	Snohomish County Airport - Paine Field	Deed	3/26/1958	643 / 450	Tax Deed	N/A	N/A
E	2264057	SURPLUS PROPERTY ACT OF 1944	187.30	United States Of America	Section 22 and North half of NE Qtr of Section 27, Township 28 N Range 4 East, W.M.	Snohomish County Airport - Paine Field	Deed	9/19/1972	631 / 401	Quit Claim Deed	N/A	N/A
F	8112080146	SURPLUS PROPERTY ACT OF 1944	109.00	United States Of America	W Half of Section 14 Township 28 N Range 4 East, W.M.	Snohomish County Airport - Paine Field	Deed	12/8/1981	1731 / 2333	Quit Claim Deed/Correction to Deed	N/A	N/A
G	8704220355	N/A	4.10	United States Of America	SE Qtr of Section 22 Township 28 N Range 4 East, W.M.	Snohomish County Airport - Paine Field	Deed	4/23/1987	2048 / 1325	Quit Claim Deed	N/A	N/A
H	8710260449	3-53-0028-06, 1985	1.24	United States Of America	A portion of SE Qtr of Section 22 & a portion of SW Qtr Sec 23 Township 28 Range 4 East, W.M.	Snohomish County Airport - Paine Field	Land Exchange	10/26/1987	2097 / 1376	Land Exchange	N/A	N/A
I	8911220647	N/A	4.42	First Interstate Bank/Arlgt. N.	East Half of NW Qtr or NW Qtr of Section 15 Township 28 N Range 4 East, W.M.	Snohomish County Airport - Paine Field	Deed	11/27/1989	2285 / 1645	Special Warranty Deed	N/A	N/A
J	9012060157	N/A	5.50	Fourty-Four West Partnership	SW Qtr of the NE Qtr of the NW Qtr of Section 15 Township 28 N, Range 4 East, W.M.	Snohomish County Airport - Paine Field	Deed	12/6/1990	2398 / 2595	Statutory Warranty Deed	N/A	N/A
K	9308250234	N/A	95.70	United States Of America	SE Qtr of Section 22 SW Qtr of Section 23 & North half of NE Qtr of Section 27, Township 28 N Range 4 East. W.M.	Snohomish County Airport - Paine Field	Deed	8/25/1993	2779 / 1798	Quit Claim Deed	N/A	N/A
L	9407070149	3-53-0028-20, 03/27/87	12.13	Larry Swanson	Lot 2 Short Plat 9203120695	Snohomish County Airport - Paine Field	Deed	7/7/1994	2933 / 2154	Statutory Warranty Deed	N/A	N/A
M	9609160258	N/A	67.82	United States Of America	portion of the North half of the NE Qtr of Section 27 Township 28 N Range 4 East, W.M., & SE Qtr of Section 22 Township 28 N Range 4 East, W.M. & SW Qtr of Section 23 Township 28 N Range 4 East, W.M.	Snohomish County Airport - Paine Field	Deed	9/16/1996	3210 / 2714	Quit Claim Deed	N/A	N/A
N	9703240257	N/A	0.57	Snohomish County Public Works	Portion Tracts 99 & 100, West & Wheeler's Seaview 5 ac. Tracts, lying southerly of State Route 526	Snohomish County Airport - Paine Field	Deed	3/24/1997	3284 / 1806	Quit Claim Deed	N/A	N/A
O	9703240253	N/A	0.11	Snohomish County Public Works	West half of the NW Quarter of the NW Quarter os Section 15 Township 28 N Range 4 East, W.M.	Snohomish County Airport - Paine Field	Deed	3/24/1997	3284 / 1797	Quit Claim Deed	N/A	N/A
P	9703240252	N/A	0.30	Snohomish County Public Works	SE Corner of the West half of the NW Quarter of the NW Quarter of the NW Quarter of Section 15, Township 28 N Range 4 East W.M.	Snohomish County Airport - Paine Field	Deed	3/24/1997	3284 / 1795	Quit Claim Deed	N/A	N/A
Q	9703240255	N/A	1.13	Snohomish County Public Works	Lots 1 & 2 of Short Plat 7909110357, a portion of Section 15, Township 28 N Range 4 East, W.M.	Snohomish County Airport - Paine Field	Deed	3/24/1997	3284 / 1802	Quit Claim Deed	N/A	N/A
R	9703240251	N/A	0.14	Snohomish County Public Works	SW Qtr of the NW Qtr of the NW Qtr of Section 15 Township 28 N Range 4 East, W.M.	Snohomish County Airport - Paine Field	Deed	3/14/1997	3284 / 1793	Quit Claim Deed	N/A	N/A
S	9703240256	N/A	0.14	Snohomish County Public Works	Portion of the SW Qtr of the NW Qtr of the NW Qtr of Section 15 Township 28 N Range 4 East, W.M.	Snohomish County Airport - Paine Field	Deed	3/29/1997	3284 / 1804	Quit Claim Deed	N/A	N/A
T	9704100270	N/A	15.42	Arthur Anderson Inc./Bank of Credit & Commerce Canada	NW Qtr of the SW Qtr & of the SW Qtr of the SW Qtr of Section 22, Township 28 N Range 4 East, W.M.	Snohomish County Airport - Paine Field	Deed	4/10/1997	3294 / 2567	Special Warranty Deed	N/A	N/A
U	200301070240	N/A	0.70	Snohomish County Public Works	Portion of Sections 14, 15, 22, 23 & 27, Township 28 N Range 4 East, W.M.	Snohomish County Airport - Paine Field	Deed	1/7/2003	-	Quit Claim Deed	N/A	N/A
V	201409300113	N/A	0.69	Beverly Hewitt	Tract 29, Paine Field No. 5 recoded in Volume 14 of Plats page 85	Snohomish County Airport - Paine Field	Deed	9/30/2014	-	Statutory Warranty Deed	N/A	N/A
W	201510020178	N/A	1.94	City Of Everett	Portion of Section 23, Township 28 North Range 4 East, W.M. lots 27 & 28 Paine Field No. 5 recorded in Volume 14 of Plats page 85	Snohomish County Airport - Paine Field	Deed	10/2/2015	-	Quit Claim Deed	N/A	N/A

FUTURE AIRPORT PROPERTY

Label	Acreage	Purpose of Acquisition	Grantor (Seller)	Property Right Acquired
F1	7.03	Future Airport Compatible Development	Unknown	Future Fee Simple
F2	3.41	Future Airport Compatible Development	Unknown	Future Fee Simple
F3	1.56	Future Airport Compatible Development	United States of America	Future Fee Simple
F4	10.17	Future Airport Compatible Development	United States of America	Future Fee Simple
F5	1.20	Future Airport Compatible Development	Unknown	Future Fee Simple

NOTES:
1. Airport property boundary location and Bearing and Distance information is approximate in relation to physical features and is not based on survey information.
2. Airport parcel information obtained by Snohomish County Assessor, Snohomish County Online Property Information (SCOPI) and PAE Airport Property Data Records/Drawings.
3. Some parcels of airport property have transferred between the County and Federal government multiple times. This map depicts the most recent acquisition of each parcel currently owned by the county.
4. Additional Exhibit A parcel information presented in separate Spreadsheet Database.

RELEASED PARCELS

Previously Known as Parcel Designation	Recorded Document Number	Acreage	Grantor (Seller)	Legal Description or Parcel Address	Grantee (Buyer)	Date of Disposal	Type of Original Conveyance Instrument	Date of Original Conveyance Document
a	1082870	0.20	Snohomish County Airport (PAE)	Intersection of Airport Road and Beverly Park Edmonds Road	Snohomish County PUD	12/22/1953	Warranty Deed	12/22/1953
b	1156478	120.02	Snohomish County Airport (PAE)	Parcel in the South 1/2 of the NE Qtr, the North 1/2 of the the SE Qtr, The SE Qtr of Section 22, the West 1/2 of the NW Qtr of Section 23, The NE Qtr of the NE Qtr of Section 27, Township 28 N, Range 4 East, W.M.	United States Of America	8/16/1955	Quit Claim Deed	8/16/1955
c	1959376	0.64	Snohomish County Airport (PAE)	Intersection of Airport Road and Beverly Park Edmonds Road	Snohomish County PUD	4/4/1967	Warranty Deed	4/4/1967
d	2049105	339.45	Snohomish County Airport (PAE)	Parcel in the South 1/2 of the NE Qtr, the North 1/2 of the the SE Qtr, The SE Qtr of Section 22, the West 1/2 of the NW Qtr of Section 23, The NE Qtr of the NE Qtr of Section 27, Township 28 N, Range 4 East, W.M.	United States Of America	3/4/1968	Reformed Quit Claim Deed	8/16/1968
e	8904260390	68.12	Snohomish County Airport (PAE)	A Portion of SE Qtr of Section 15 Township 28 Range 4 East, W.M.	The Boeing Company	4/26/1989	Warranty Deed	4/26/1989
	8904190092	68.12	Snohomish County Airport (PAE)	A portion of Southeast Quarter Section 15, TWP 28	Snohomish County	4/19/1989	Deed of Release	4/18/1989
f	9003120232	0.20	Snohomish County Airport (PAE)	SW Qtr of NW Qtr of Section 22 Township 29 Range 4 East W.M. lying westerly of state Road 1-I (now SR 525)	State of Washington (DOT)	3/6/1990	Quit Claim Deed	3/12/1990
g	9108140098	1.24	Snohomish County Airport (PAE)	SW Qtr of Section 23 Township 28 Range 4 East, W.M.	United States Of America	5/24/1989	Warranty Deed	8/14/1991
h	9703240249	0.64	Snohomish County Airport (PAE)	East half of NW Qtr Section 15 Township 29 Range 4 East, W.M.	Snohomish County Public Works	3/21/1997	Quit Claim Deed	3/24/1997
i	9703240248	1.24	Snohomish County Airport (PAE)	SW Qtr of NW Qtr of Section 15 Township 28 Range 4 East, W.M.	Snohomish County Public Works	3/21/1997	Quit Claim Deed	3/24/1997
j	9703240254	2.88	Snohomish County Airport (PAE)	North half of the SW Qtr of NW Qtr of Section 15 Township 28 Range 4 East, W.M.	Snohomish County Public Works	3/21/1997	Quit Claim Deed	3/24/1997
k	9703240250	3.14	Snohomish County Airport (PAE)	South half of the SW Qtr of Section 15 Township 28 Range 4 East, W.M.	Snohomish County Public Works	3/21/1997	Quit Claim Deed	3/24/1997
l	9703240247	7.80	Snohomish County Airport (PAE)	South half of Section 15 Township 28 Range 4 East, W.M.	Snohomish County Public Works	3/21/1997	Quit Claim Deed	3/24/1997
m	200006160691	3.16	Snohomish County Airport (PAE)	State Route 525, 132nd St SW to 92nd St SW	State of Washington (DOT)	6/1/2000	Quit Claim Deed	6/16/2000
	200006160696		Snohomish County Airport (PAE)	State Route 525, 132nd St SW to 92nd St SW	State of Washington (DOT)	5/1/2000	Quit Claim Deed	6/16/2000
	200006160686		Snohomish County Airport (PAE)	State Route 525, 132nd St SW to 92nd St SW	State of Washington (DOT)	5/1/2000	Quit Claim Deed	6/16/2000
n	200006160693	0.11	Snohomish County Airport (PAE)	State Route 525, 132nd St SW to 92nd St SW	State of Washington (DOT)	5/1/2000	Quit Claim Deed	6/16/2000
o	20021140549	14.50	Snohomish County Airport (PAE)	Portion of North half of NE Qtr of Section 27 Township 28 Range 4 East, W.M.	Snohomish County Parks	11/5/2002	Quit Claim Deed	11/14/2002
p	200301070241	1.44	Snohomish County Airport (PAE)	Portion of Sections 14,15,22,23&27 Township 28 Range 4 East, W.M.	Snohomish County Public Works	12/19/2002	Quit Claim Deed	1/7/2003
	200504140183	0.77	Snohomish County Airport (PAE)	Portions of Sections 22,23 & 27 Township 28 Range 4 East, W.M.	Snohomish County Public Works	3/23/2005	Quit Claim Deed	4/14/2005
	200504140184	0.09	Snohomish County Airport (PAE)	Portions of Sections 22,23 & 27 Township 28 Range 4 East, W.M.	Snohomish County Public Works	3/23/2005	Quit Claim Deed	4/14/2005
	200504140185	0.11	Snohomish County Airport (PAE)	Portions of Sections 22,23 & 27 Township 28 Range 4 East, W.M.	Snohomish County Public Works	5/23/2005	Quit Claim Deed	4/14/2005
	200301070239	1.44	Snohomish County Airport (PAE)	N/A - Reference Number (889859)	Snohomish County	1/7/2003	Deed of Release	10/23/2002
q	200301070243	0.97	Snohomish County Airport (PAE)	Portion of Sections 14,15,22,23&27 Township 28 Range 4 East, W.M.	Snohomish County Public Works	12/19/2002	Quit Claim Deed	1/7/2003
r	200301070242	6.98	Snohomish County Airport (PAE)	Portion of Sections 14,15,22,23&27 Township 28 Range 4 East, W.M.	Snohomish County Public Works	12/19/2002	Quit Claim Deed	1/7/2003
s	200301070245	1.30	Snohomish County Airport (PAE)	Portion of Sections 14,15,22,23&27 Township 28 Range 4 East, W.M.	Snohomish County Public Works	12/19/2002	Quit Claim Deed	1/7/2003
t	200301070244	1.07	Snohomish County Airport (PAE)	Portion of Sections 14,15,22,23&27 Township 28 Range 4 East, W.M.	Snohomish County Public Works	12/19/2002	Quit Claim Deed	1/7/2003

DRAWING LEGEND

EXISTING	DESCRIPTION
	Existing Airport Property Line
F1	Future Property Acquisition
A	Airport Owned - Original Parcels
	Easement
	Future Easement
A	Land Release
	Section Corners
	Binding Site Plan Sectors
XX.X-XXX Section / Parcel ID (SCOPI)	Airport Owned - Current Parcels
RSA	Runway Safety Area
OFA	Runway Object Free Area
	Runway Protection Zone

FAA: Tim House — Date:
Airport Sponsor: — Date:
Consultant: Michael Tubridy, Vice President — Date:
Michael Tubridy Digitally signed by Michael Tubridy Date: 2024.07.22 11:20:49-04'00'

Magnetic Declination 15°28' E (Mar. 2022) 0°6' W Annual Change
NORTH
Graphic Scale in Feet
0 — 600 ft. — 1200 ft.

Revision History		
Revision Description	Date	By:
	mm/dd/yy	xxx

AIRPORT PROPERTY MAP

EXHIBIT-A

AIRPORT LAYOUT PLANS PACKAGE

PAINE FIELD
SNOHOMISH COUNTY

- Horizontal Datum: NAD 83, Washington State Plane, North Zone (US Foot).
- Vertical Datum: NAVD88.
- Magnetic Declination: 15° 28' E (0°6' W. Annual Change) Mar 2022 Source: NOAA National Geophysical Data Center
- Planimetric mapping and Aerial from October 2020, AGIS # 259080

PAINE FIELD SNOHOMISH COUNTY AIRPORT

Drawn by: RPE
Checked By: CEM
Issue Date: May 2024
Sheet: 16 of 16